

Ref: NEPL/FY26-27/RFP/Pre-Engineered Buildings/Assam-02

Date: 15.09.2026

Tender Title: Request for Proposal ("RFP") issued by NHIT Eastern Projects Private Limited (NEPL) for Engagement of Agency/Firm for Supply, Installation, Testing and Commissioning of Pre-Engineered Buildings for the projects under NEPL in state of Assam.

Corrigendum V

This has reference to the subject RFP, bearing no. NEPL/FY26-27/RFP/Pre-Engineered Buildings/Assam-02, published on 06.08.2026 on NHIT website (<https://nhit.co.in/>).

Annexure C8 - Approved Drawings including layouts, GADs, and structural details, of the said RFP stands revised and enclosed herewith for the bidders.


Enclosed: (Revised) Annexure C8 - Approved Drawings including layouts, GADs, and structural details.

Note: Bidders are advised to take note of the above changes made in the RFP while submitting their bids.

Thank you,



For and on behalf of

NHIT Eastern Projects Private Limited

 


Sandeep Khosa


GM Procurement
NWPPL (Unit of NHIT)

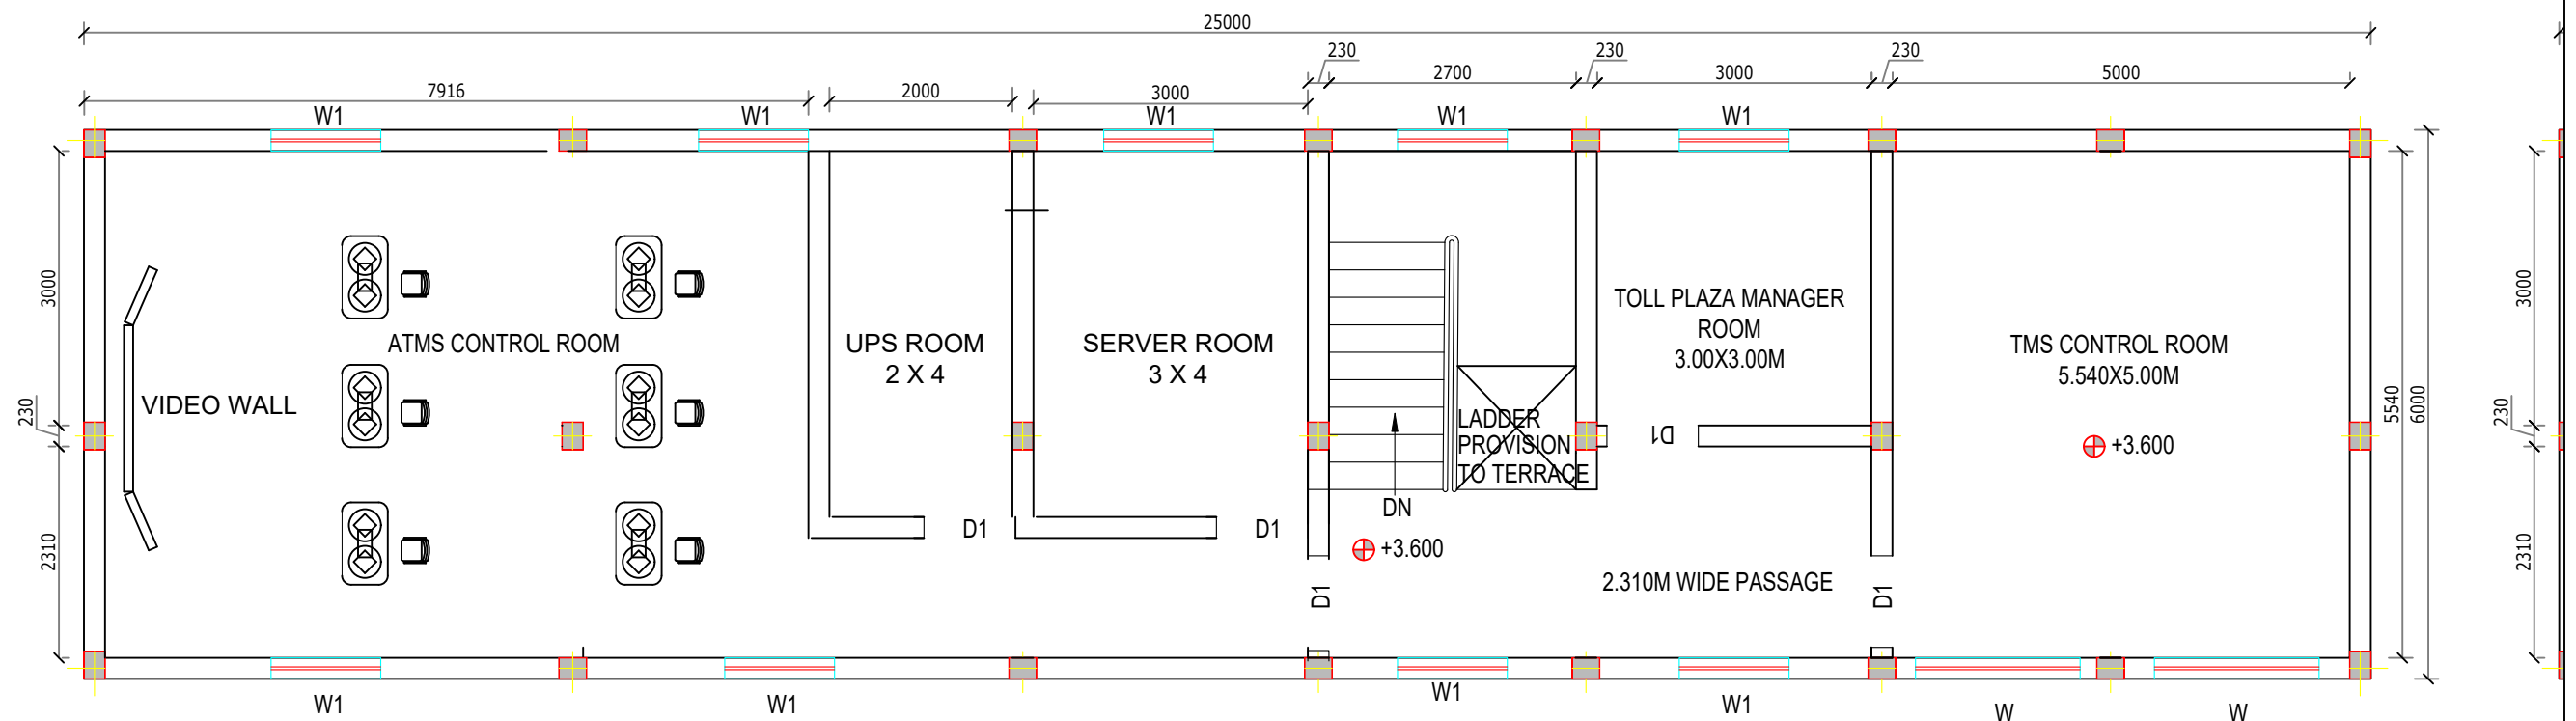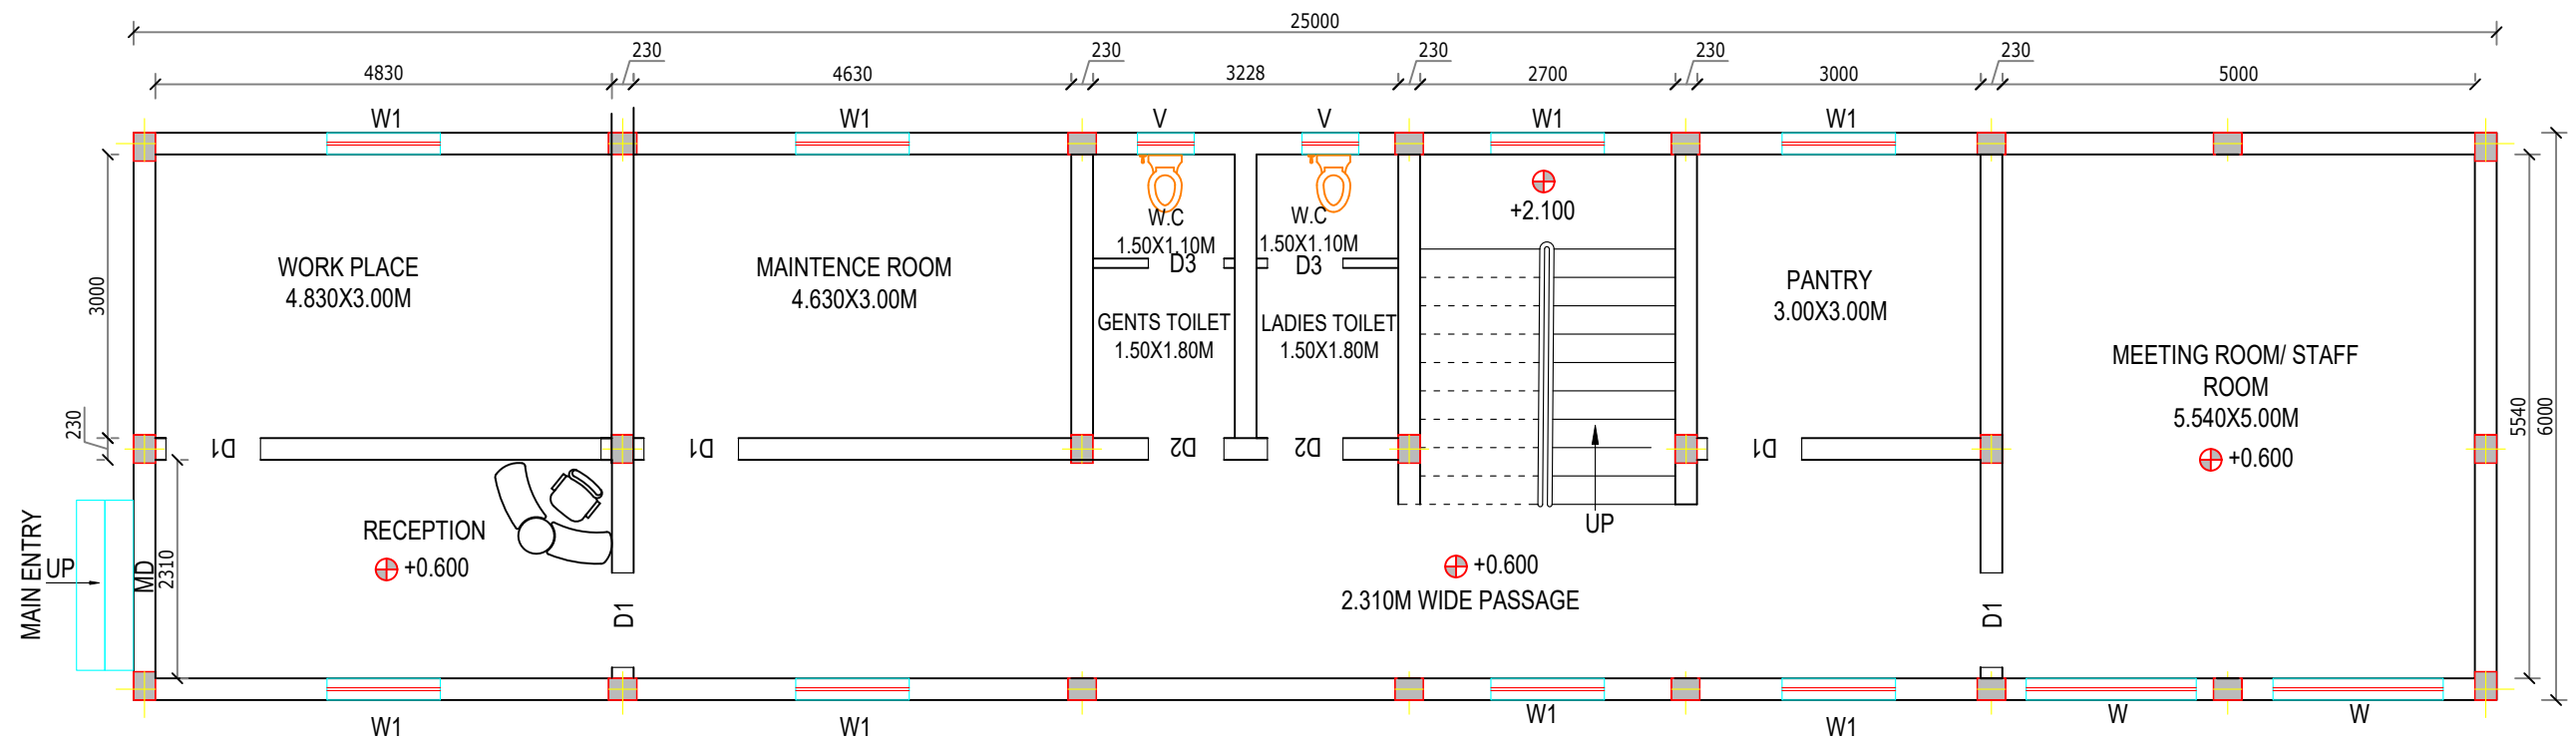


REV.	DESCRIPTION OF REVISIONS	DATE	DESIGN CONSULTANT:	CONCESSIONAIRE:	INDEPENDENT ENGINEER:	CLIENT:	NAME OF WORK:
							PROJECT NAME: TOLLING, OPERATION, MAINTENANCE AND TRANSFER OF FOUR LANE WITH PAVED SHOULDER OF NH-27 FROM KALJHAR TO PATTACHARKUCHI (EXISTING KM 1013+000 TO KM 1040+300) IN THE STATE OF ASSAM
			SAMHITHA DESIGN CONSULTANTS Flat 411, Sai Sukhdham, Road No 1, Miyapur, Hyderabad-500049	NHIT EASTERN PROJECTS PVT.LTD. Unit No. 325, 3rd Floor, D-21 Corporate Park, Sector 21, Dawarka, New Delhi - 110077	MSV INTERNATIONAL INC. In Association with MANGLAM ASSOCIATES	NATIONAL HIGHWAYS AUTHORITY OF INDIA G-5 & 6, Sector-10, Dwarka, New Delhi - 110 075.	TITLE: TOLL PLAZA
							DETAILS: ADMINISTRATIVE BUILDING
							DATE: SEPT 2026
							SCALE: N.T.S.
							DRAWING NO.: AS/NH-27/KALJHAR/XN/TP/001
							REV.

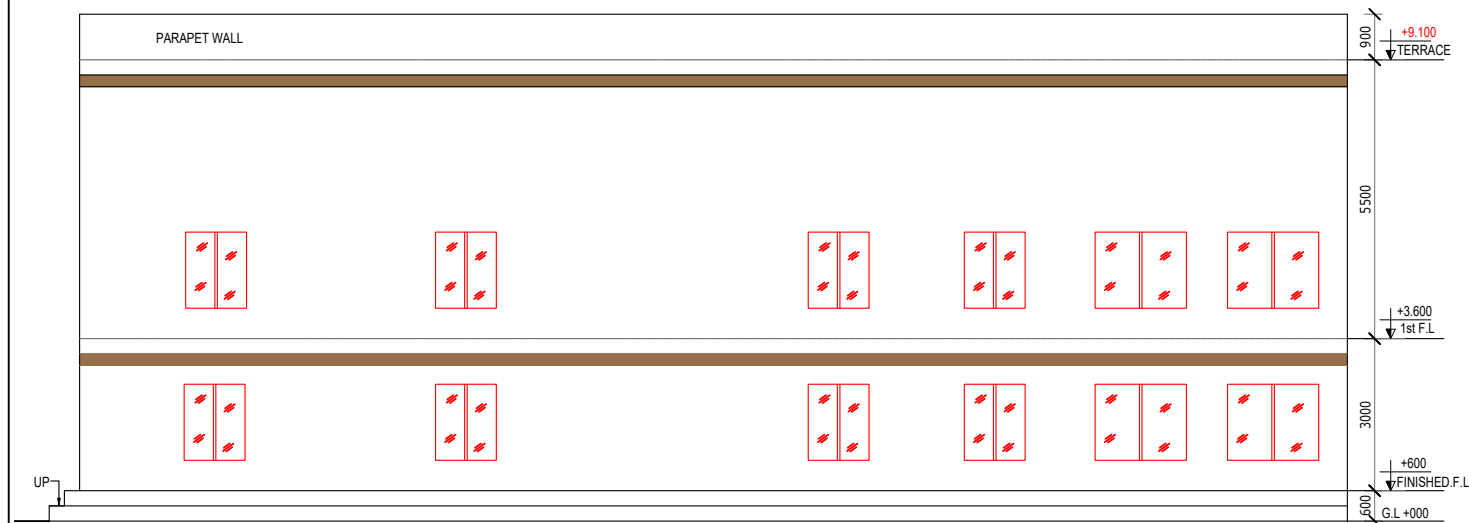


FRONT ELEVATION

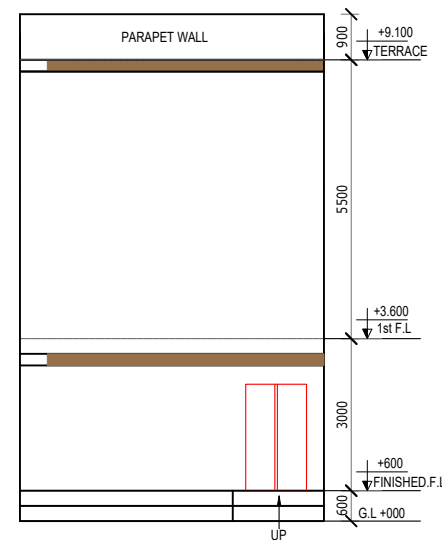


SIDE ELEVATION

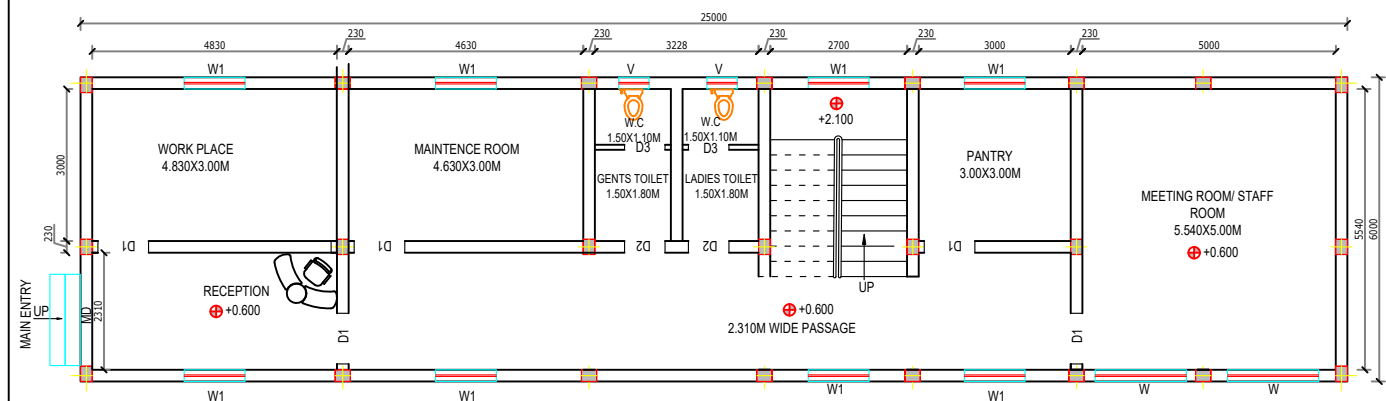

GROUND FLOOR PLAN @ 0.600M LVL.

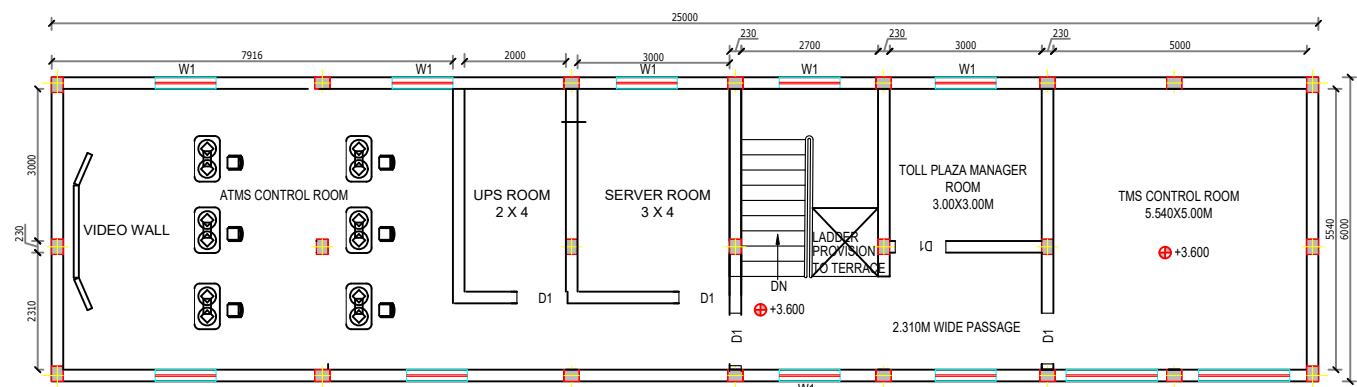

FIRST FLOOR PLAN @ 3.600M LVL.

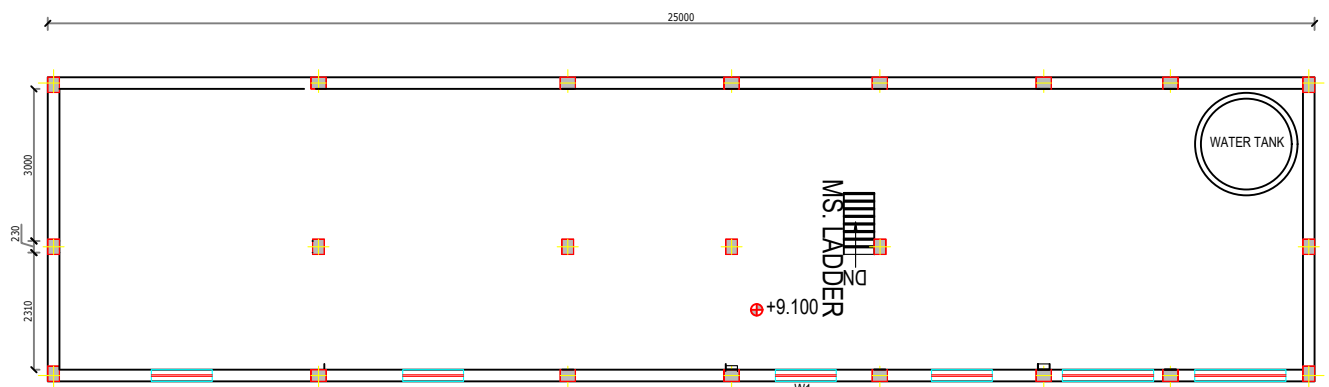

TERRACE PLAN @ 9.100M LVL.

REV.	DESCRIPTION OF REVISIONS	DATE	DESIGN CONSULTANT:	CONCESSIONAIRE:	INDEPENDENT ENGINEER:	CLIENT:	NAME OF WORK:			
			 SAMHITHA DESIGN CONSULTANTS Flat 411, Sai Sukhdham, Road No 1, Miyapur, Hyderabad-500049	 NHIT EASTERN PROJECTS PVT.LTD. Unit No. 325, 3rd Floor, D-21 Corporate Park, Sector 21, Dawarka, New Delhi - 110077	 MSV INTERNATIONAL INC. In association with MANGLAM ASSOCIATES	 NATIONAL HIGHWAYS AUTHORITY OF INDIA G-5 & 6, Sector-10, Dwarka, New Delhi - 110 075.	PROJECT NAME: TOLLING, OPERATION, MAINTENANCE AND TRANSFER OF FOUR LANE WITH PAVED SHOULDER OF NH-27 FROM KALJHAR TO PATTACHARKUCHI (EXISTING KM 1013+000 TO KM 1040+300) IN THE STATE OF ASSAM			
							TITLE: TOLL PLAZA			
							DETAILS: ADMINISTRATIVE BUILDING - SECTION			
							DATE:	SCALE:	DRAWING NO.:	REV.
							SEPT 2026	N.T.S	AS/NH-27/KALJHAR/XN/TP/002	