

Ref: NEPL/FY26-27/RFP/Pre-Engineered Buildings/Assam-02

Date: 15.09.2026

Tender Title: Request for Proposal ("RFP") issued by NHIT Eastern Projects Private Limited (NEPL) for Engagement of Agency/Firm for Supply, Installation, Testing and Commissioning of Pre-Engineered Buildings for the projects under NEPL in state of Assam.

Corrigendum V

This has reference to the subject RFP, bearing no. NEPL/FY26-27/RFP/Pre-Engineered Buildings/Assam-02, published on 06.08.2026 on NHIT website (<https://nhit.co.in/>).

Annexure C8 - Approved Drawings including layouts, GADs, and structural details, of the said RFP stands revised and enclosed herewith for the bidders.


Enclosed: (Revised) Annexure C8 - Approved Drawings including layouts, GADs, and structural details.

Note: Bidders are advised to take note of the above changes made in the RFP while submitting their bids.

Thank you,



For and on behalf of

NHIT Eastern Projects Private Limited

 


Sandeep Khosa


GM Procurement
NWPPL (Unit of NHIT)

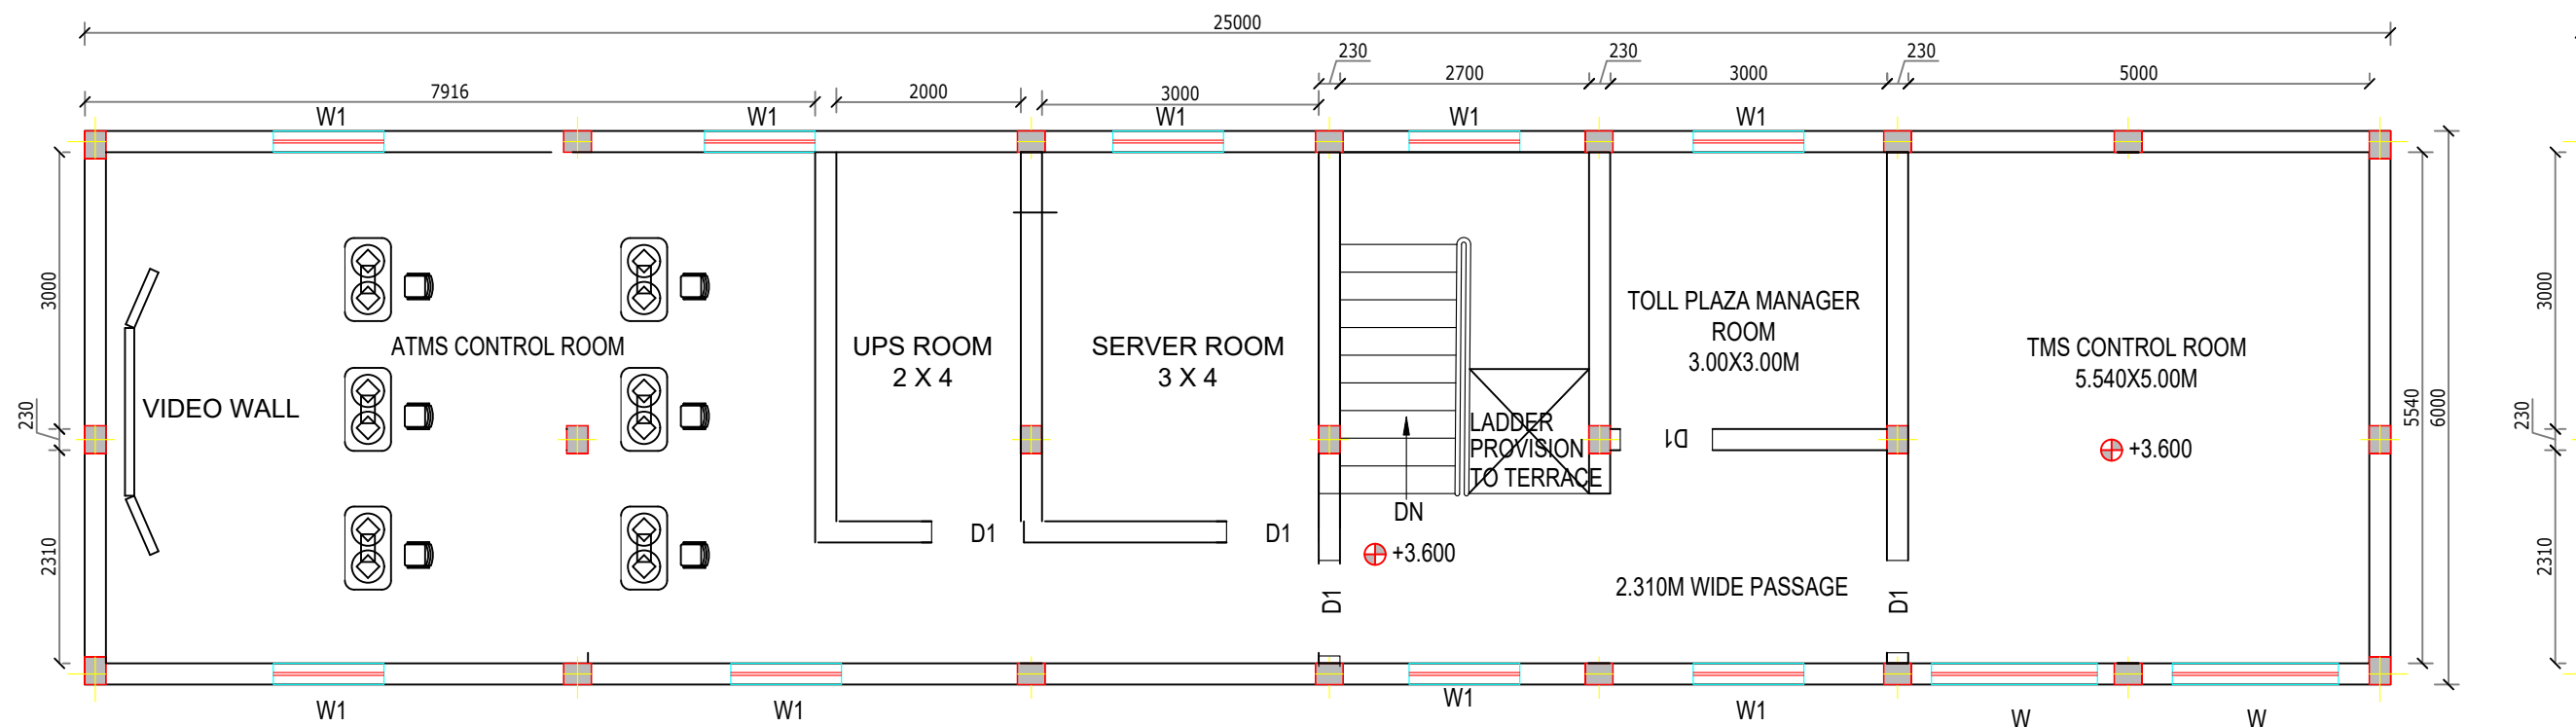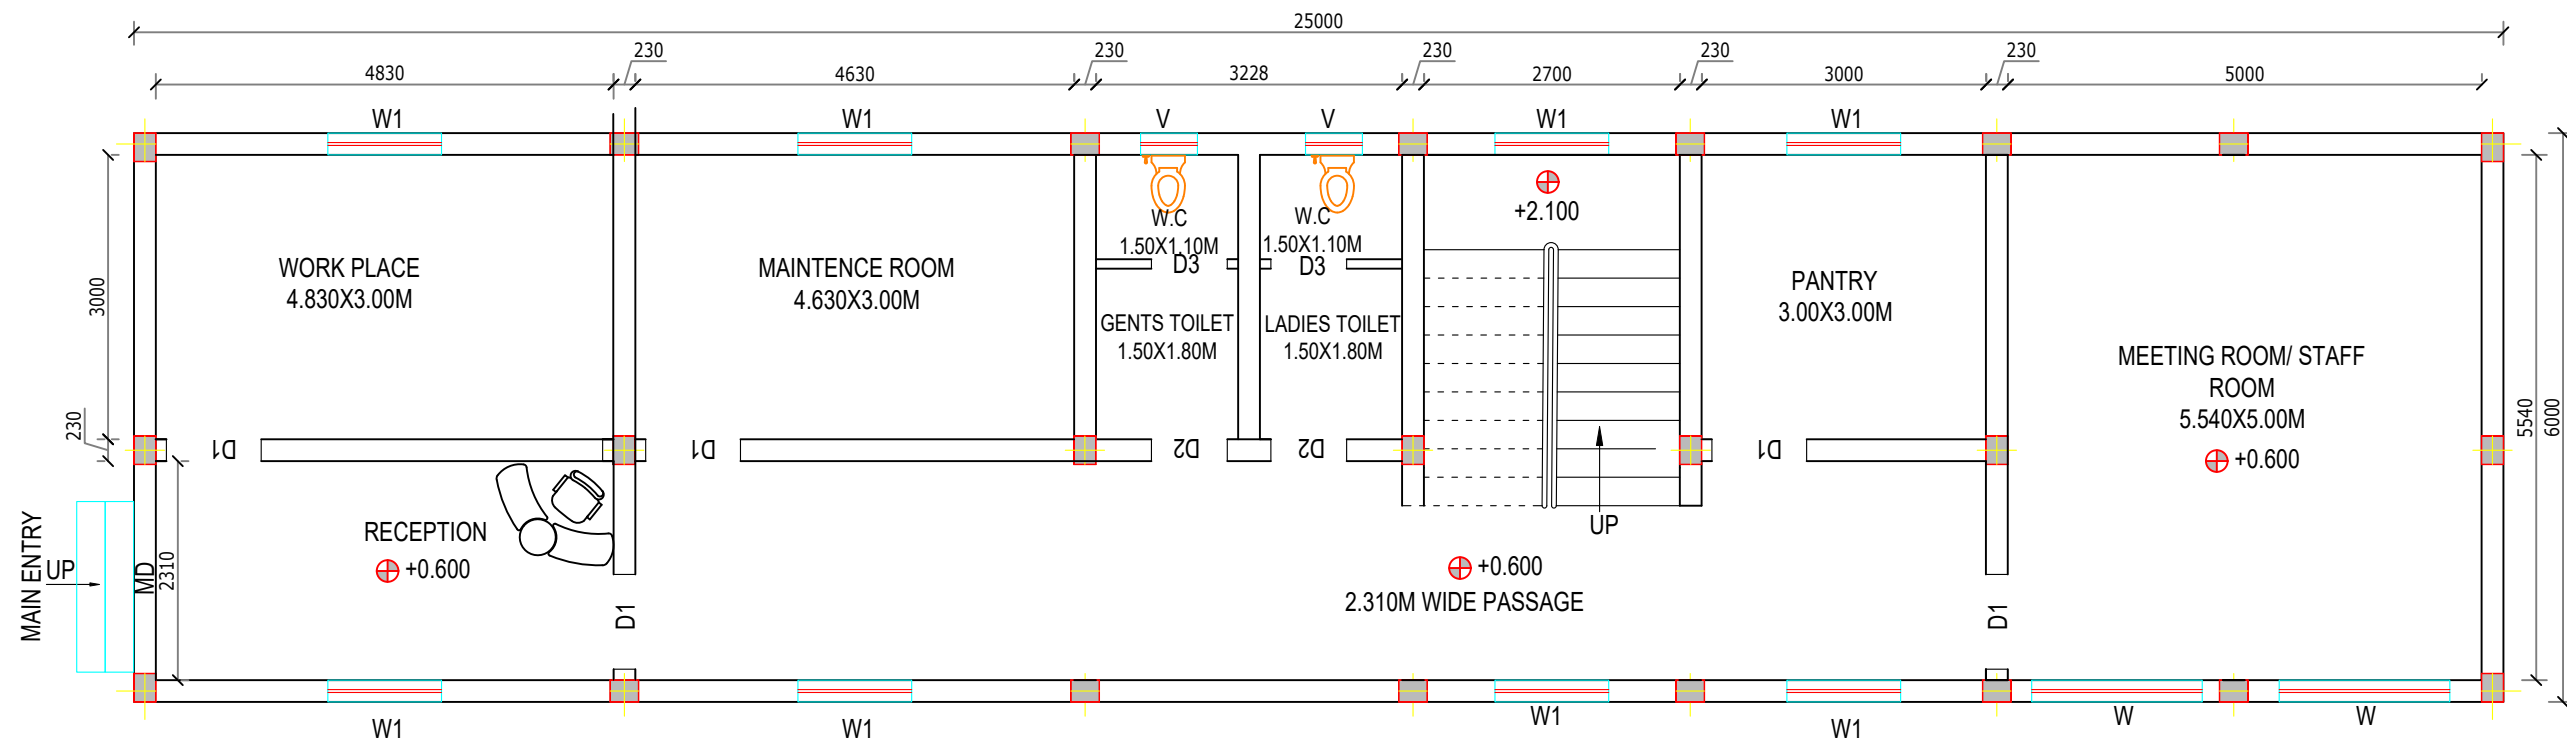


REV.	DESCRIPTION OF REVISIONS	DATE	DESIGN CONSULTANT:	CONCESSIONAIRE:	INDEPENDENT ENGINEER:	CLIENT:	NAME OF WORK:	TITLE:	DETAILS:	DATE:	SCALE:	DRAWING NO.:	REV.
			SAMHITHA DESIGN CONSULTANTS Flat 411, Sai Sukhdham, Road No 1, Miyapur, Hyderabad-500049	NHIT EASTERN PROJECTS PVT.LTD. Unit No. 325, 3rd Floor, D-21 Corporate Park, Sector 21, Dawarka, New Delhi - 110077	MSV INTERNATIONAL INC. In Association with MANGLAM ASSOCIATES	NATIONAL HIGHWAYS AUTHORITY OF INDIA G-5 & 6, Sector-10, Dwarka, New Delhi - 110 075.	PROJECT NAME: TOLLING, OPERATION, MAINTENANCE AND TRANSFER OF FOUR LANE WITH PAVED SHOULDER OF NH-27 FROM KALJHAR TO PATTACHARKUCHI (EXISTING KM 1013+000 TO KM 1040+300) IN THE STATE OF ASSAM	TOLL PLAZA	ADMINISTRATIVE BUILDING	SEPT 2026	N.T.S	AS/NH-27/KALJHAR/XN/TP/001	

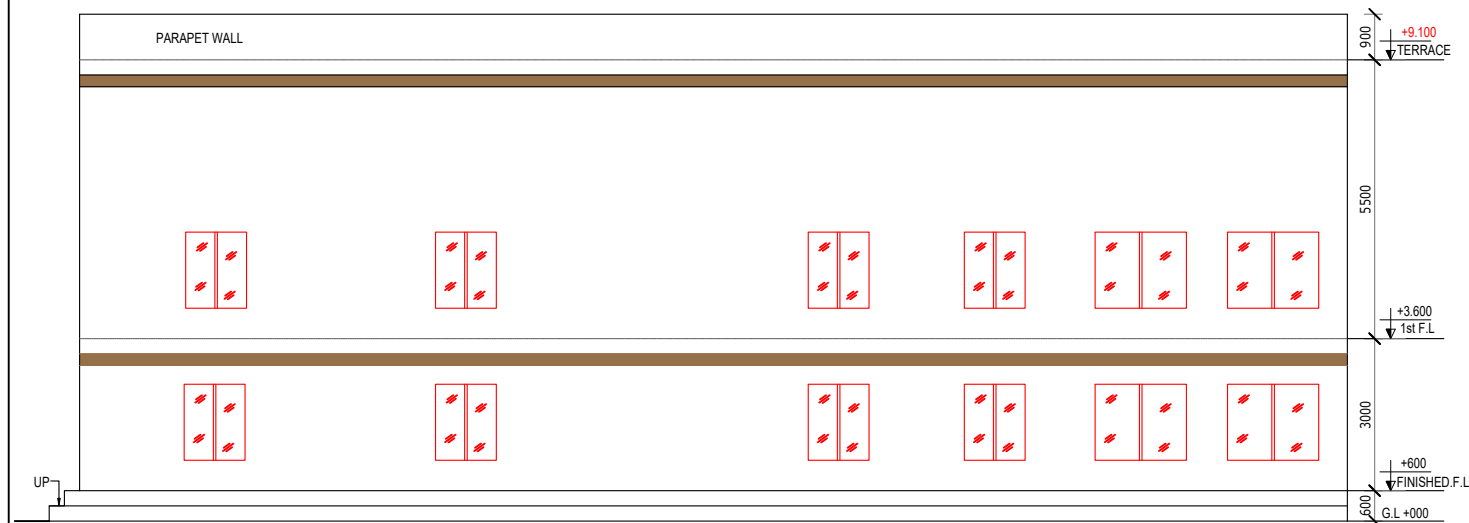


FRONT ELEVATION

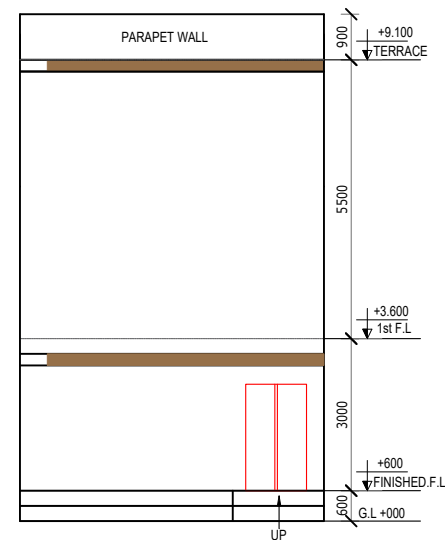


SIDE ELEVATION

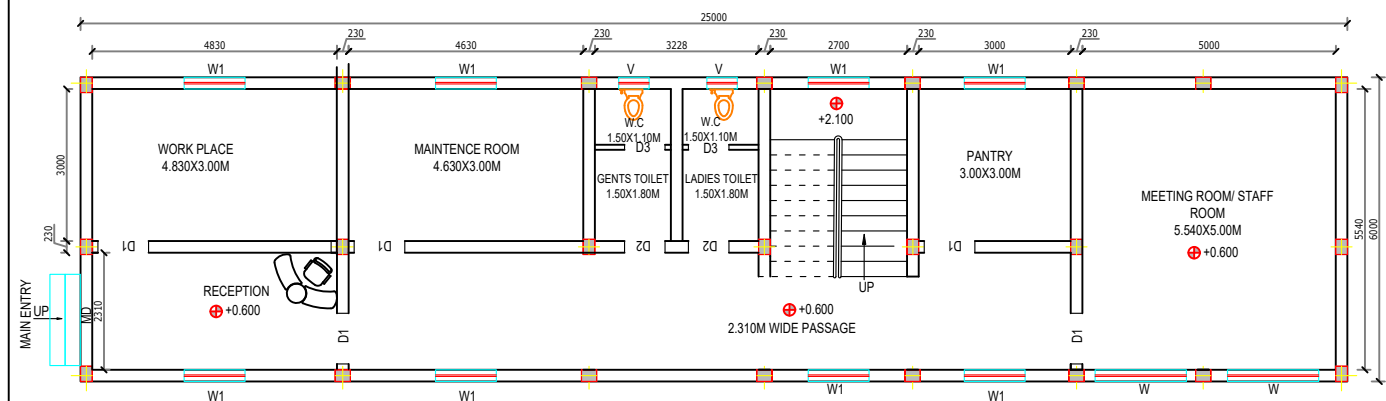

GROUND FLOOR PLAN @ 0.600M LVL.

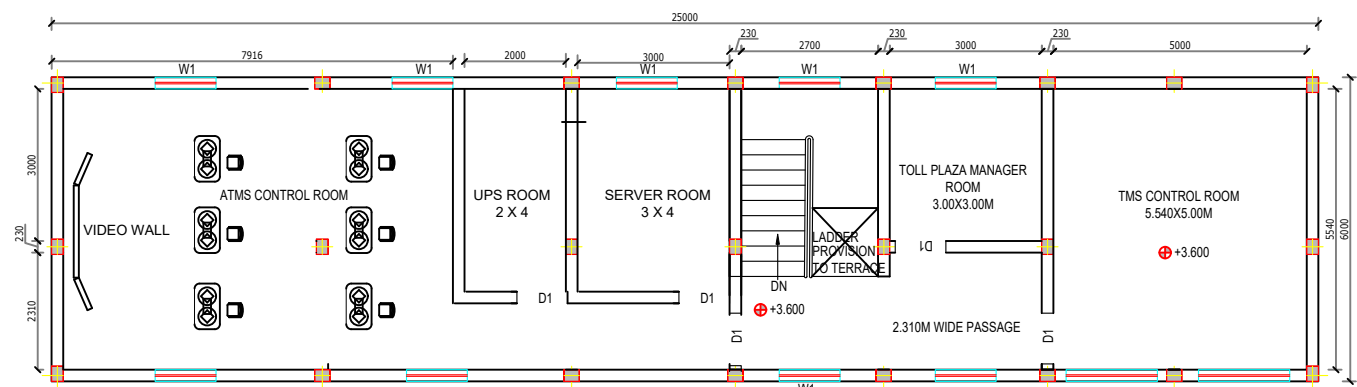

FIRST FLOOR PLAN @ 3.600M LVL.

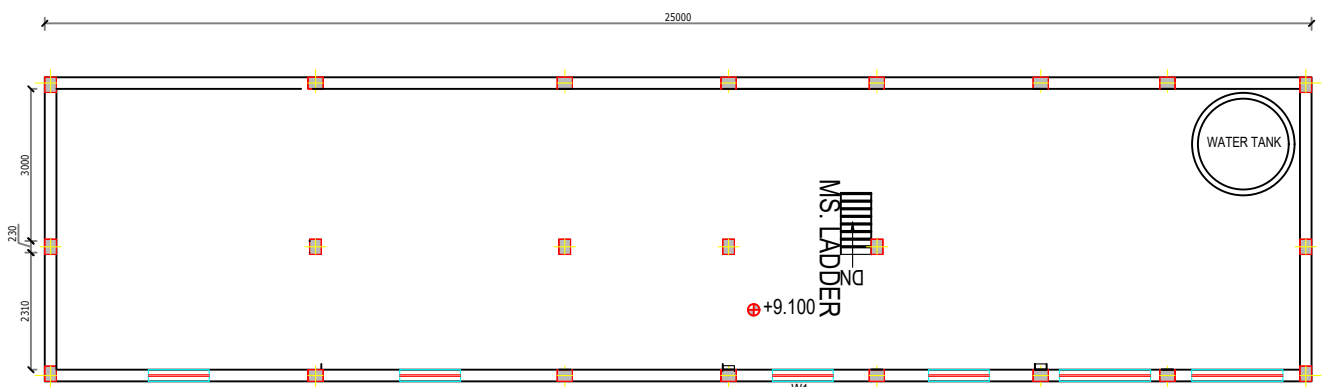

TERRACE PLAN @ 9.100M LVL.

REV.	DESCRIPTION OF REVISIONS	DATE	DESIGN CONSULTANT:	CONCESSIONAIRE:	INDEPENDENT ENGINEER:	CLIENT:	NAME OF WORK:			
			 SAMHITHA DESIGN CONSULTANTS Flat 411, Sai Sukhdham, Road No 1, Miyapur, Hyderabad-500049	 NHIT EASTERN PROJECTS PVT.LTD. Unit No. 325, 3rd Floor, D-21 Corporate Park, Sector 21, Dawarka, New Delhi - 110077	 MSV INTERNATIONAL INC. MANGLAM ASSOCIATES	 NATIONAL HIGHWAYS AUTHORITY OF INDIA G-5 & 6, Sector-10, Dwarka, New Delhi - 110 075.	PROJECT NAME: TOLLING, OPERATION, MAINTENANCE AND TRANSFER OF FOUR LANE WITH PAVED SHOULDER OF NH-27 FROM KALJHAR TO PATTACHARKUCHI (EXISTING KM 1013+000 TO KM 1040+300) IN THE STATE OF ASSAM			
							TITLE: TOLL PLAZA			
							DETAILS: ADMINISTRATIVE BUILDING - SECTION			
							DATE:	SCALE:	DRAWING NO.:	REV.
							SEPT 2026	N.T.S	AS/NH-27/KALJHAR/XN/TP/002	

Annexure C3 - BoQ

Name of Project: Construction of PreFabricated/ PEB G+1 Admin Building Works complete for NHIT at Galia, Assam

Bill of Quantities (BOQ)

Sl. No.	Description	Description	Unit	Total Quantity	Rate (INR)	Amount (INR)
1	Admin building at Galia Toll plaza (Ground +1 floor)	Supply, Installation, Testing and Commissioning of Pre-Engineered Buildings Works to provide office space for Manager Room, Control Room, Visitor Space, Fasttag Issuance room, SI Room, Account Room, PMC Room, Meeting Room, Mezzanine floor and Toilets for male & female complete in all respects as per the available drawings. The scope of work includes but is not limited to:• All works shall conform to the latest revision of the CPWD Specifications for Building Works, relevant IRC codes, and sound engineering practice. All necessary labour, materials, equipment, safety arrangements, and environmental safeguards shall be arranged by the Contractor. The Contractor is responsible for completing the works with due diligence, quality assurance, safety compliance, and within the prescribed timelines to the satisfaction of the Engineer-in-Charge.	Lumpsum	As per Drawings	-	-
Notes :-	The enclosed poposed drawings are for reference only, however Prefabricated/Pre-Engineered Drawings will be prepared by the contractor using same dimensional details as per the scope of work & submit to client for approval within 15 days from the date of start of the project.					
Total Amount						
GST 18%						
Grand Total						