

Ref: NWPPL/FY26-27/RFP/ATRP-GCARP/Pre-Engineered ATMS Buildings Works

Date: 15.09.2026

Tender Title: Request for Proposal ("RFP") issued by NHIT Western Projects Private Limited (NWPPL) for Engagement of Agency/Firm for Supply, Installation, Testing and Commissioning of Pre-Engineered Buildings for the projects under NWPPL in state of Andhra Pradesh and Maharashtra.

Corrigendum V

This has reference to the subject RFP, bearing no. NWPPL/FY26-27/RFP/ATRP-GCARP/Pre-Engineered ATMS Buildings Works, published on 12.08.2026 on NHIT website (<https://nhit.co.in/>).

Annexure C8 - Approved Drawings including layouts, GADs, and structural details, of the said RFP stands revised and enclosed herewith for the bidders.

Enclosed: (Revised) Annexure C8 - Approved Drawings including layouts, GADs, and structural details.




Note: Bidders are advised to take note of the above changes made in the RFP while submitting their bids.

Thank you,

For and on behalf of

NHIT Western Projects Private Limited

Sandeep Khosa
GM Procurement

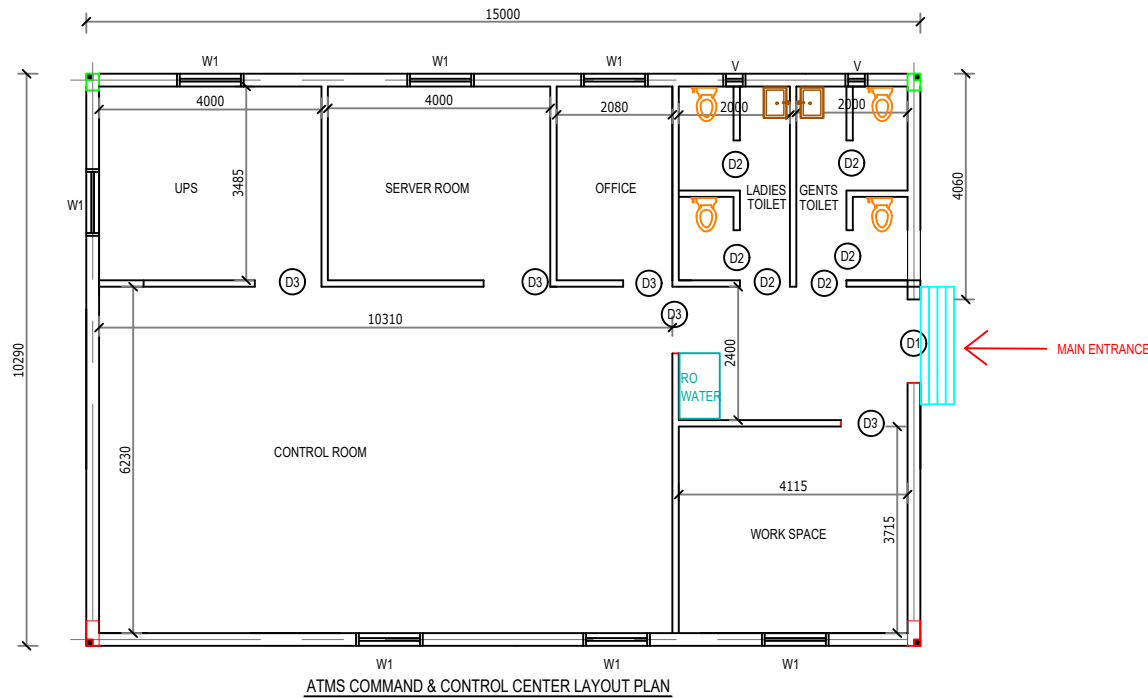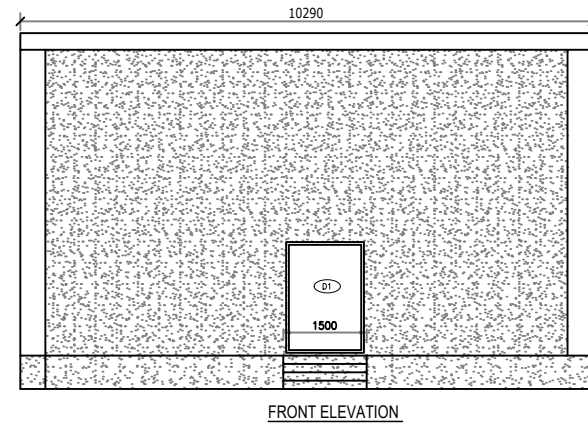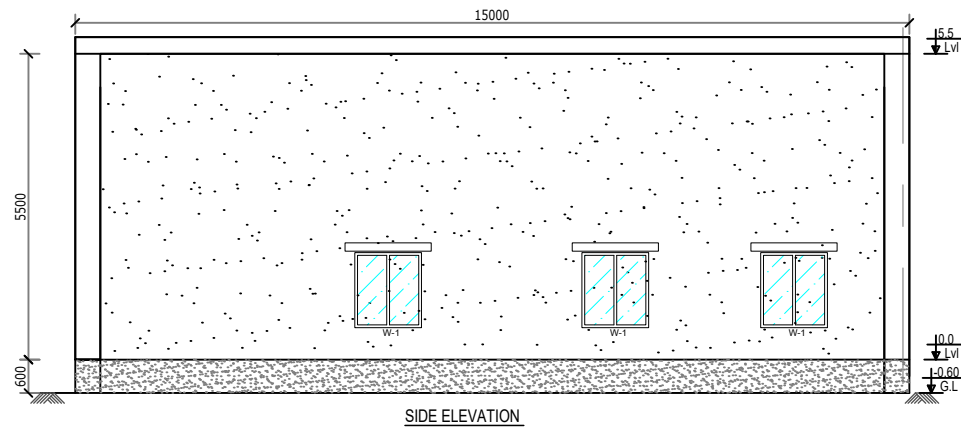

REV.	DESCRIPTION OF REVISIONS	DATE	DESIGN CONSULTANT:	CONCESSIONAIRE:	INDEPENDENT ENGINEER:	CLIENT:	NAME OF WORK:
			SAMHITHA DESIGN CONSULTANTS Flat 411, Sai Sukhdham, Road No 1, Miyapur, Hyderabad-500049	NHIT EASTERN PROJECTS PVT.LTD. Unit No. 325, 3rd Floor, D-21 Corporate Park, Sector 21, Dwarka, New Delhi - 110077		NATIONAL HIGHWAYS AUTHORITY OF INDIA G-5 & 6, Sector-10, Dwarka, New Delhi - 110 075.	PROJECT NAME: Tolling, Operation, Maintenance & Transfer of AMRAVATI - TARSOD section from Km 166+725 to Km 422+700 of Old NH-06 (New NH-53) in the state of Maharashtra
							TITLE: ATMS COMMAND & CONTROL CENTER
							DETAILS: PLAN
							DATE: SEPT 2026
							SCALE: AS SHOWN ABOVE
							DRAWING NO.: NHAI/STRAD/1001
							REV. R0